


FA600944

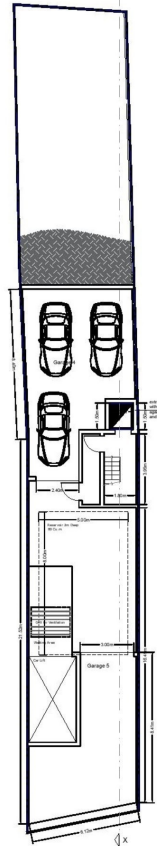

Proposed - Basement Floor Plan (-3)  
Scale 1:100 Gross Floor Area: 177sq.m.




Proposed - Basement Floor Plan (-2)  
Scale 1:100 Gross Floor Area: 177sq.m.




Proposed - Basement Floor Plan (-1)  
Scale 1:100 Gross Floor Area: 140sq.m.



Proposed - Elevated Ground Floor  
Scale 1:100 Gross Floor Area: 168sq.m.

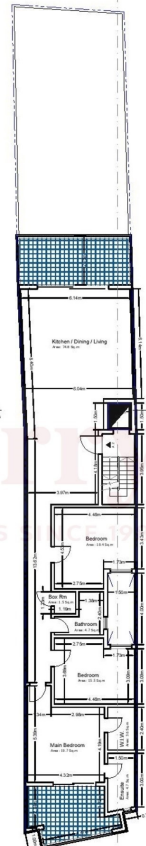


Proposed - First Floor Plan  
Scale 1:100 Gross Floor Area: 172sq.m.

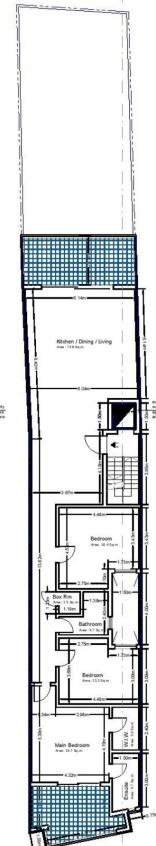

Proposed - Second Floor Plan  
Scale 1:100 Gross Floor Area: 172sq.m.



Proposed - Third Floor Plan  
Scale 1:100 Gross Floor Area: 173sq.m.

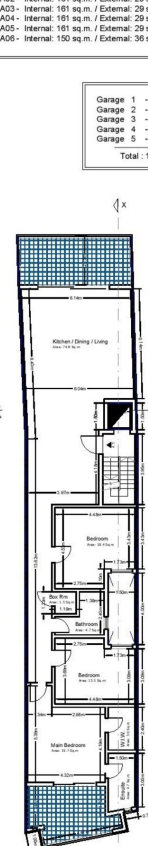


Proposed - Fourth Floor Plan  
Scale 1:100 Gross Floor Area: 173sq.m.

Apt. A01 - Internal: 156 sq.m. / External: 98 sq.m.  
Apt. A02 - Internal: 161 sq.m. / External: 29 sq.m.  
Apt. A03 - Internal: 161 sq.m. / External: 29 sq.m.  
Apt. A04 - Internal: 161 sq.m. / External: 29 sq.m.  
Apt. A05 - Internal: 161 sq.m. / External: 29 sq.m.  
Apt. A06 - Internal: 150 sq.m. / External: 36 sq.m.


Garage 1 - 3 Cars  
Garage 2 - 3 Cars  
Garage 3 - 2 Car  
Garage 4 - 3 Car  
Garage 5 - 2 Car  
Total: 13 Cars

FA600944

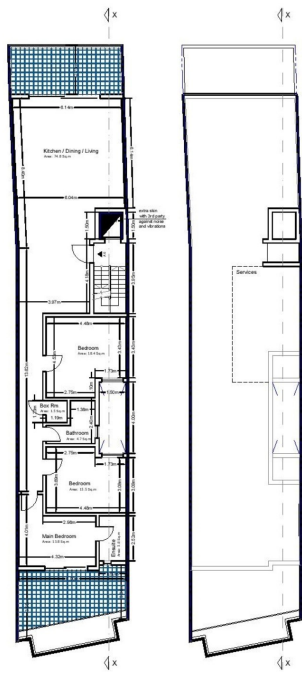

Proposed - Penthouse Floor Plan  
Scale 1:100  
Gross Floor Area: 107sqm

Proposed - Roof Floor Plan  
Scale 1:100

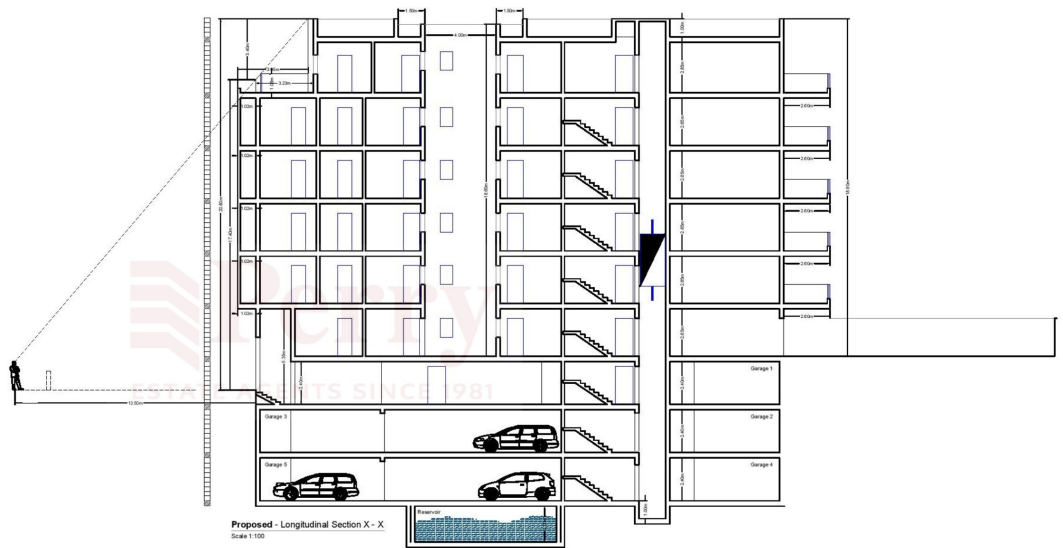

Proposed - Longitudinal Section X - X  
Scale 1:100


**Materials:**

- A - Dark Brown Rendering
- B - Marble Cladding Light Brown
- C - White Aluminum with Glazing
- D - Timber Door
- E - White Garage Gate

FA600944



**Existing - Front Elevation**  
Scale 1:50

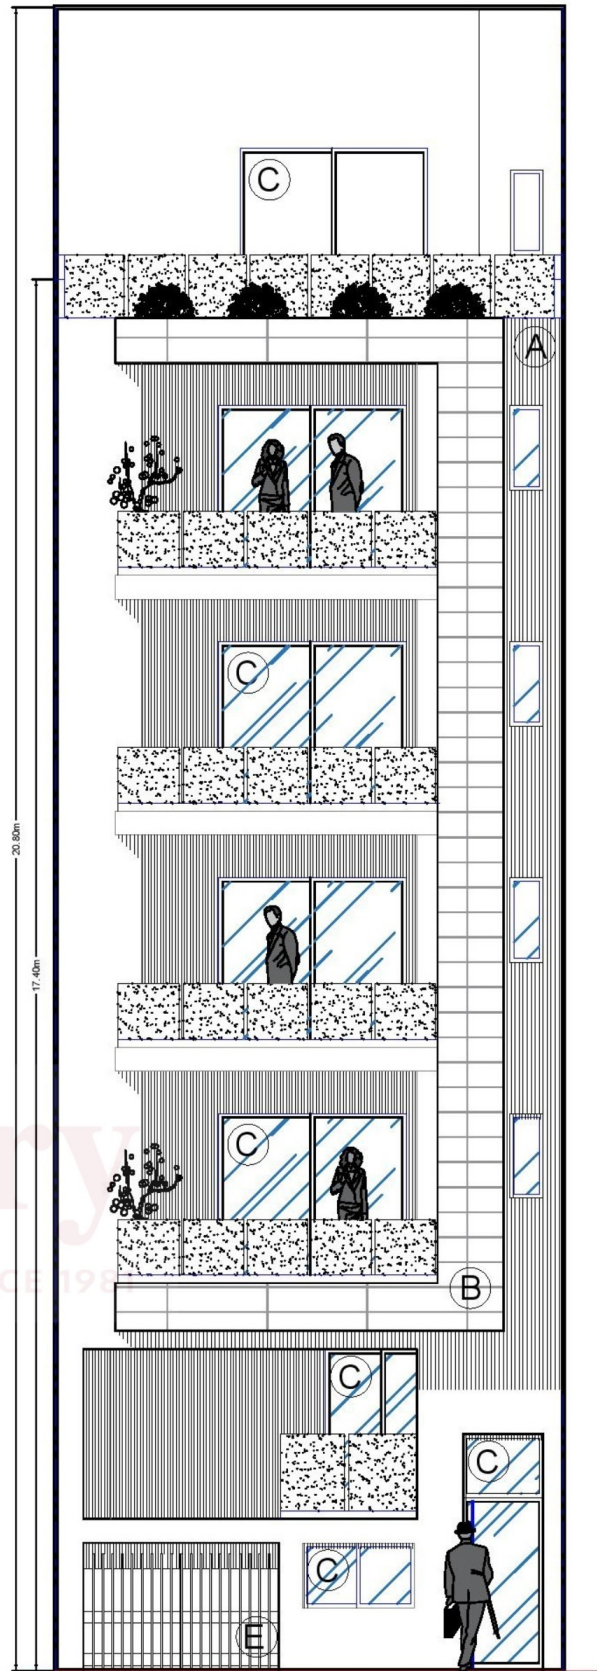

**Proposed - Front Elevation**  
Scale 1:50