




proposed first floor - scale 1:50

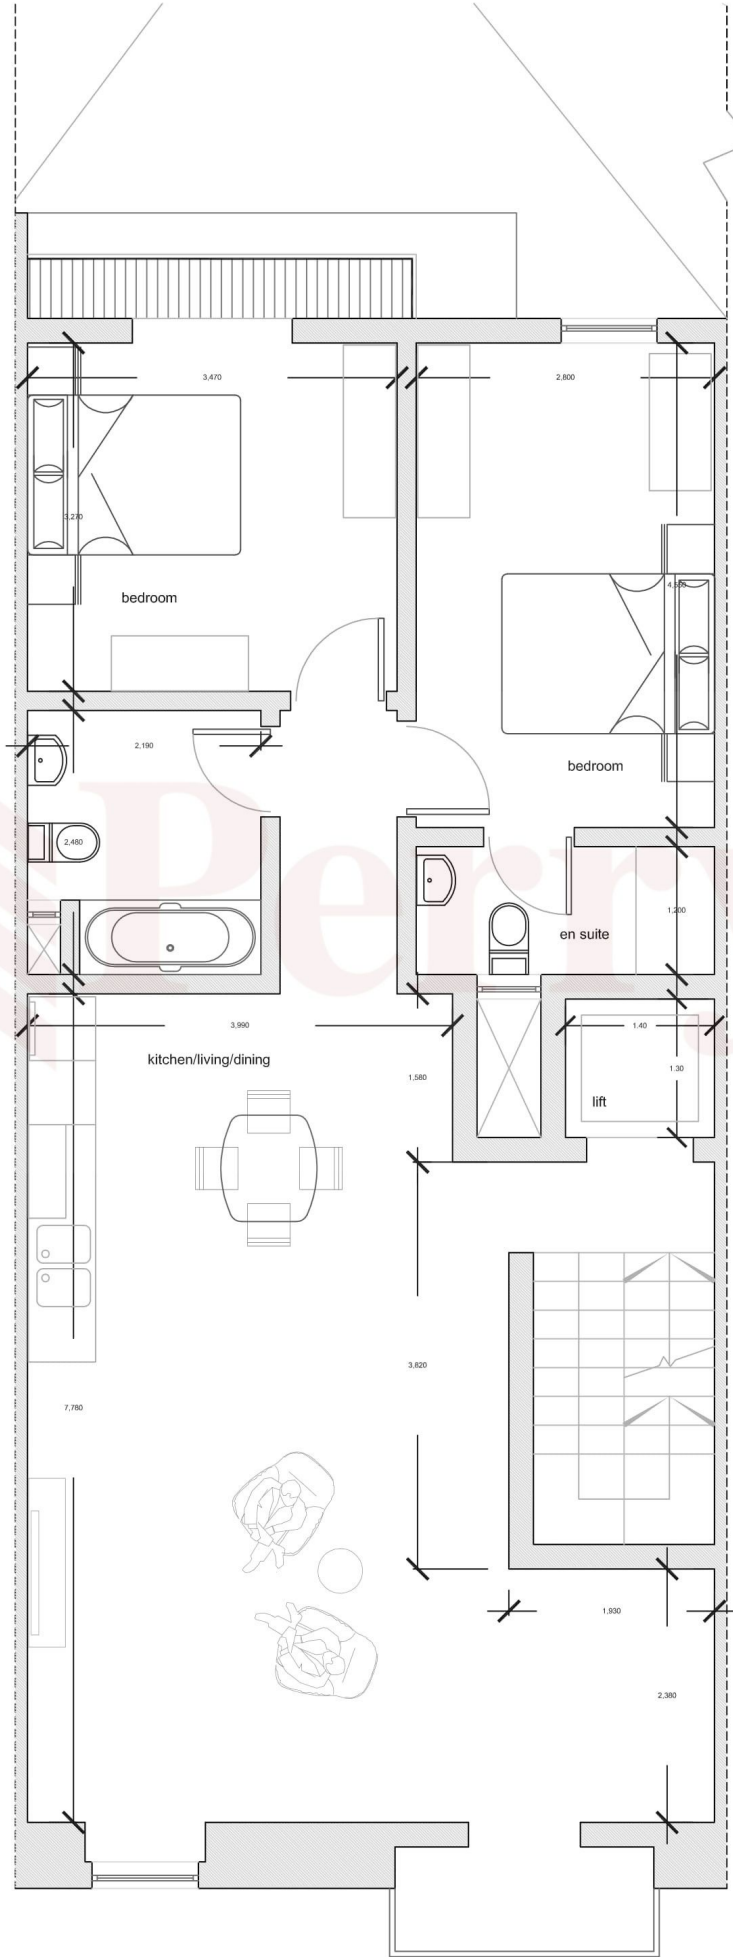

proposed second floor - scale 1:50

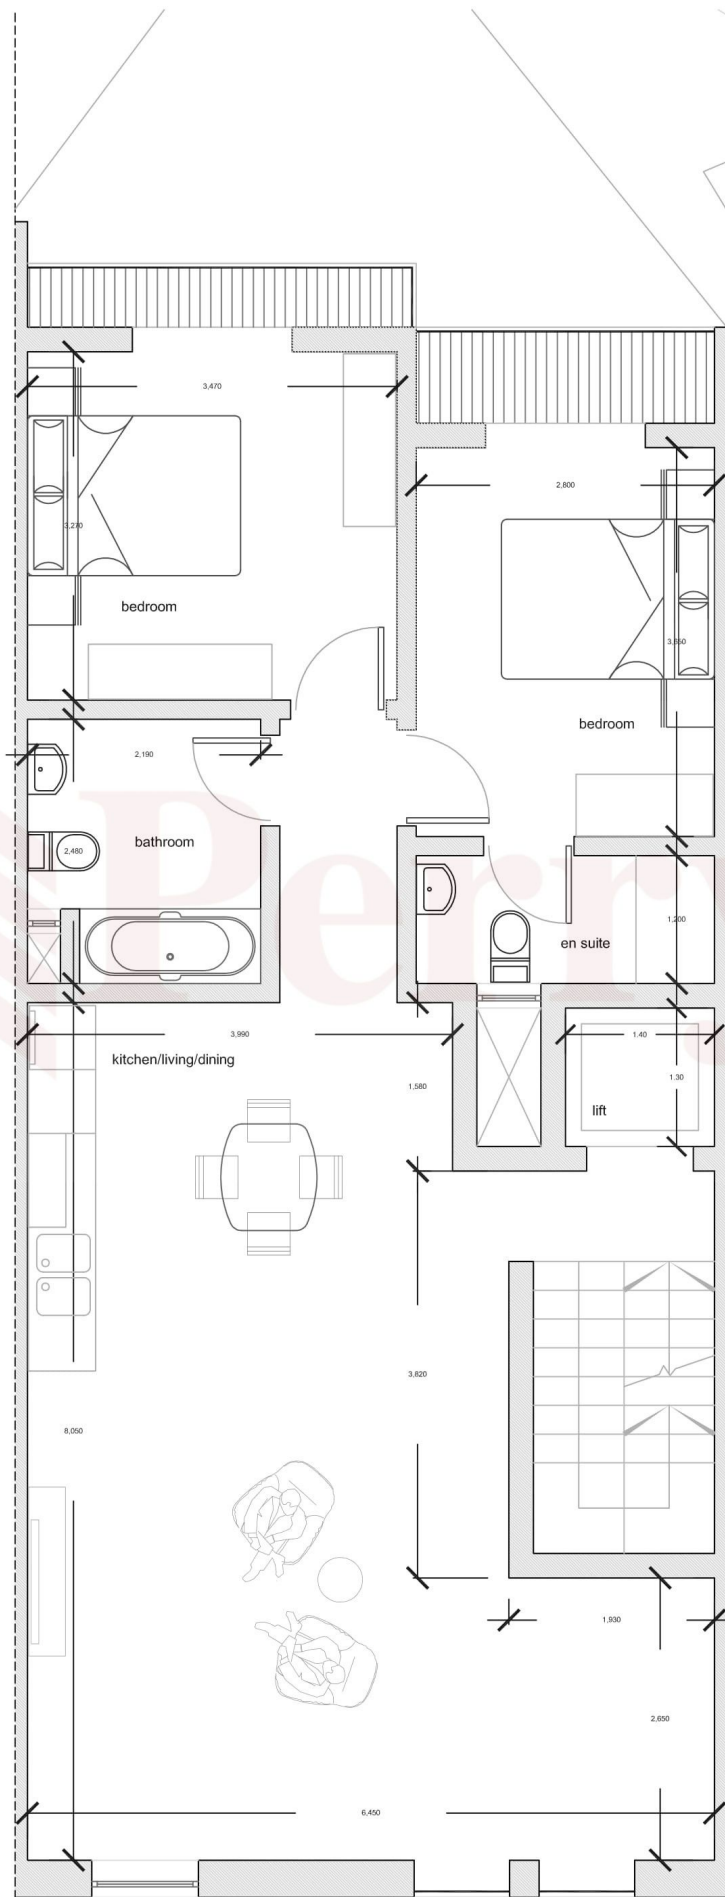

proposed third floor - scale 1:50

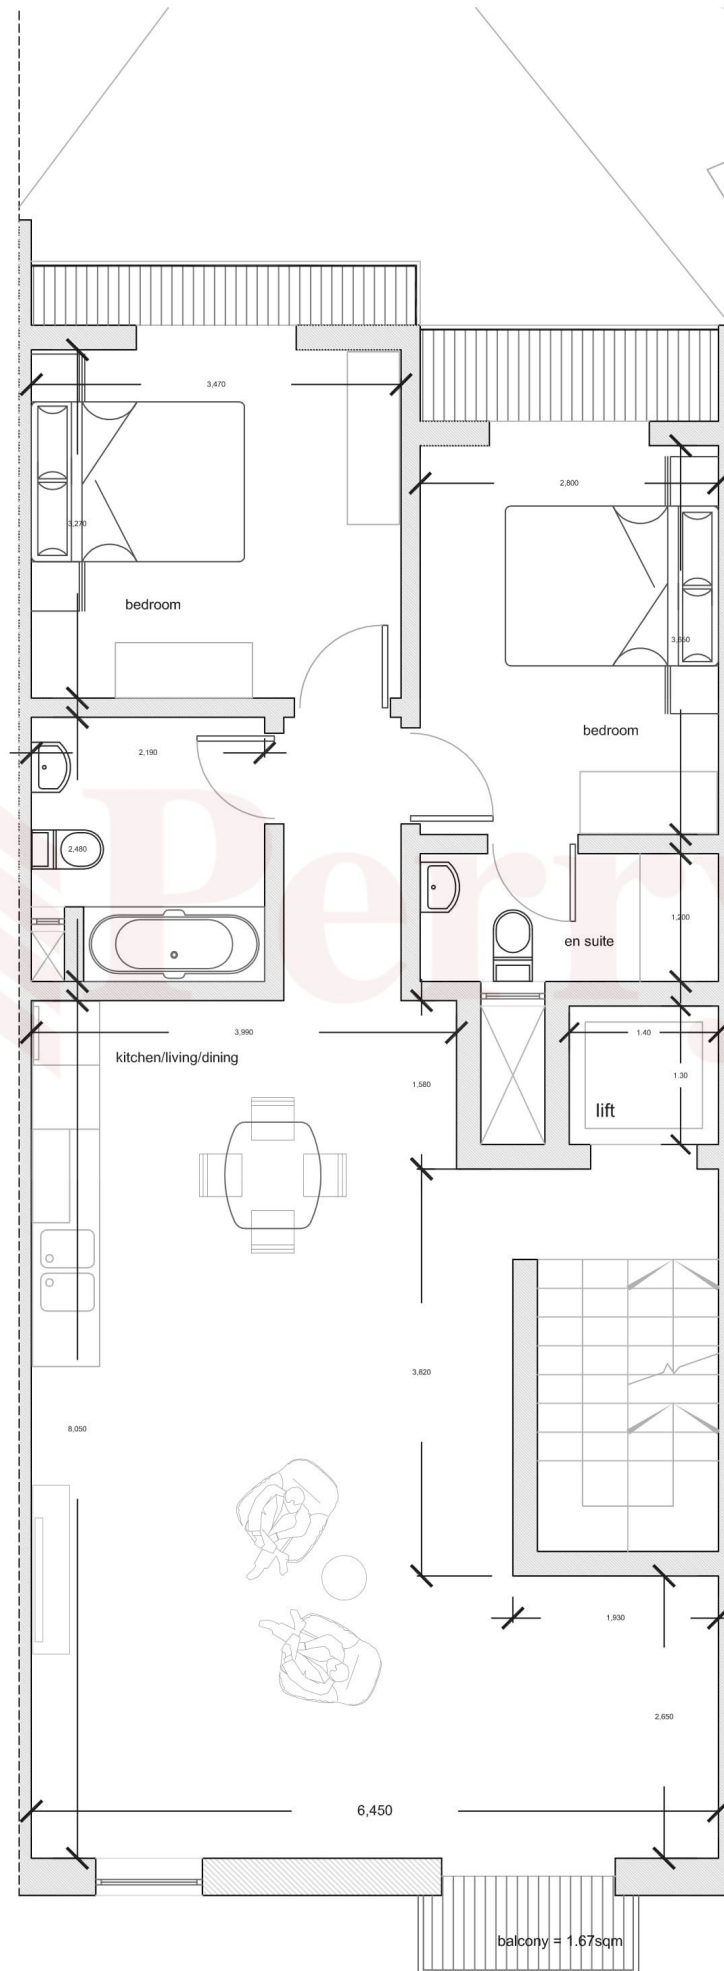

proposed fourth floor - scale 1:50

