


LEVEL 0

49.446



49.671

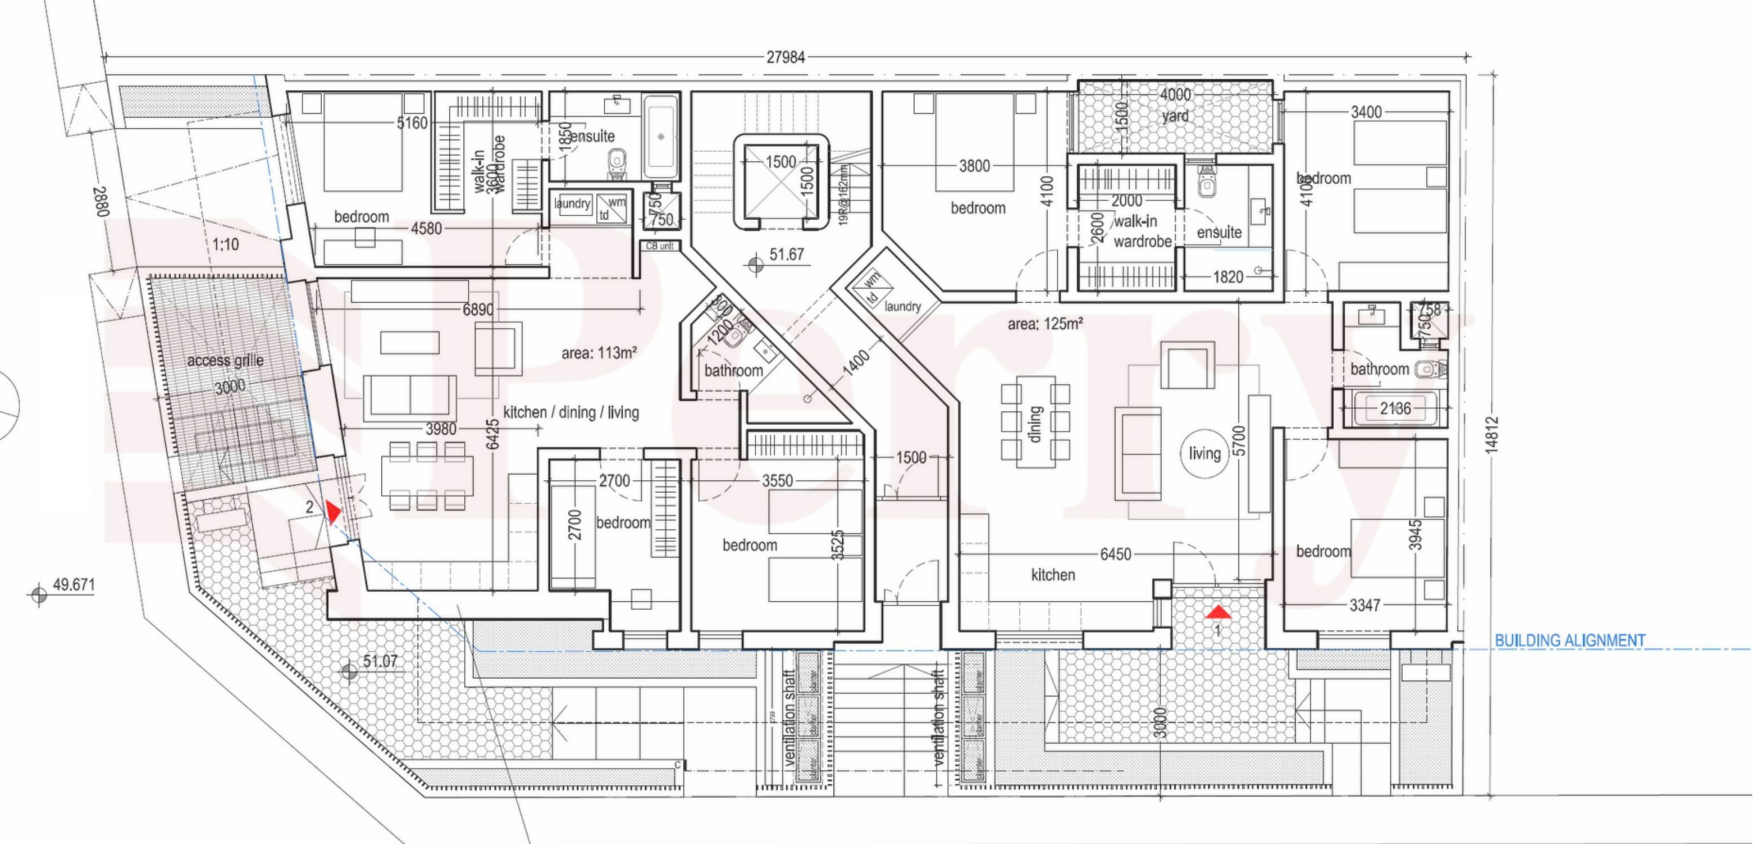


WALL REBUILT FROM EXISTING DISMANTLED WALL.

50.495


49.919

50.237

WALL REBUILT FROM EXISTING DISMANTLED WALL.

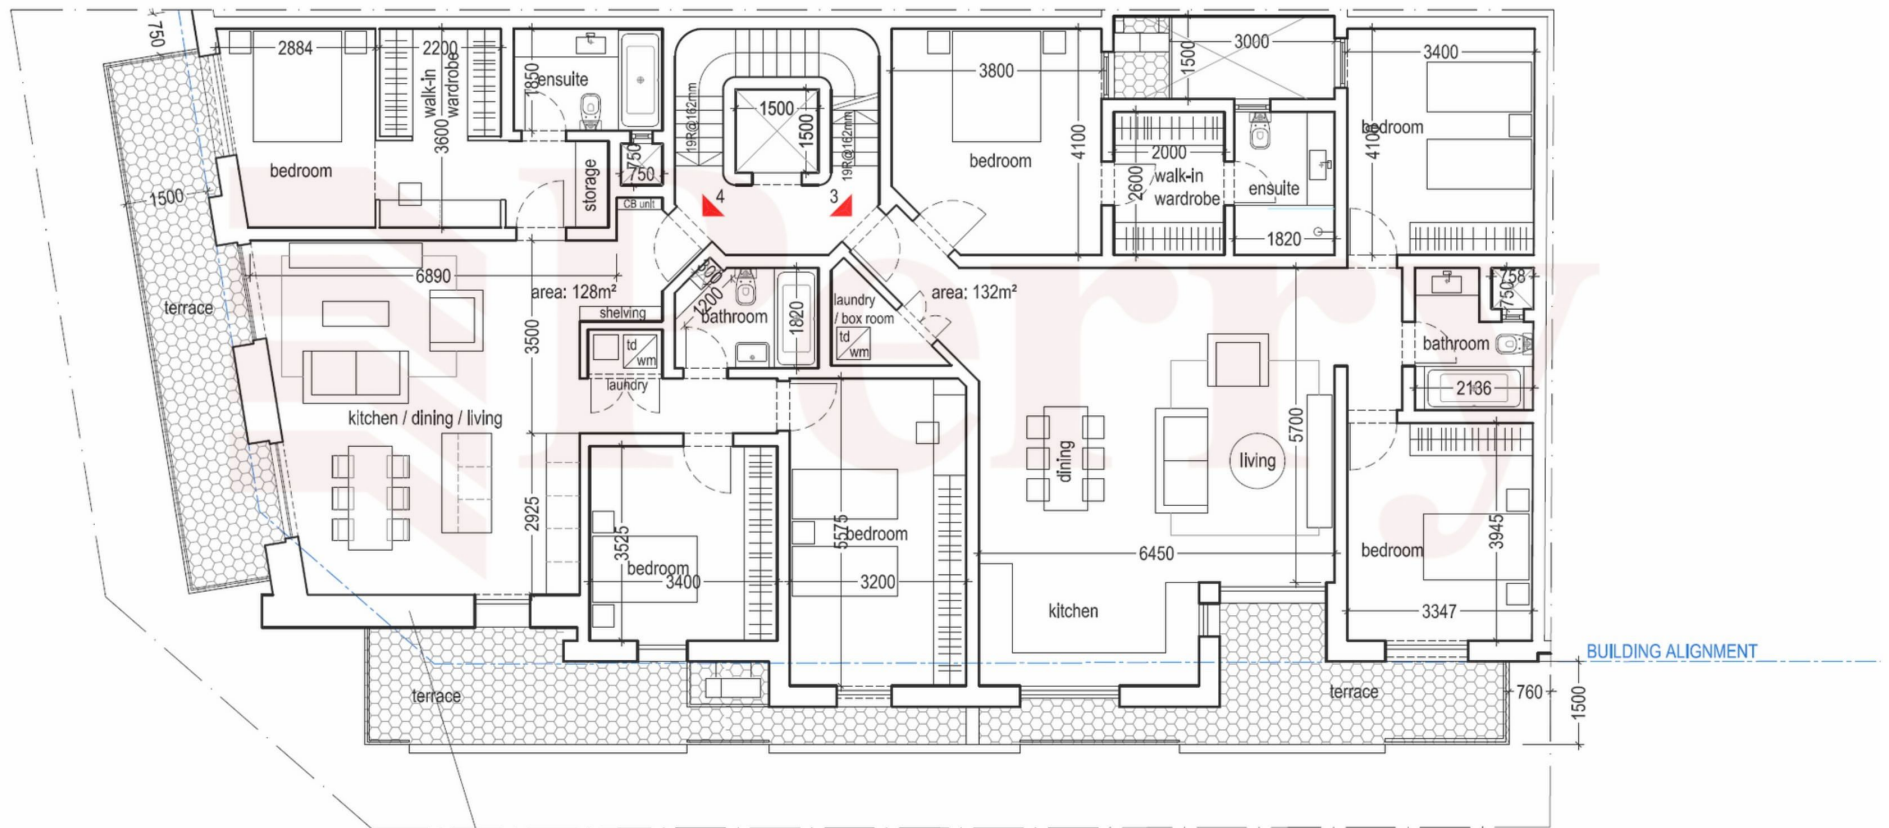

LEVEL 2

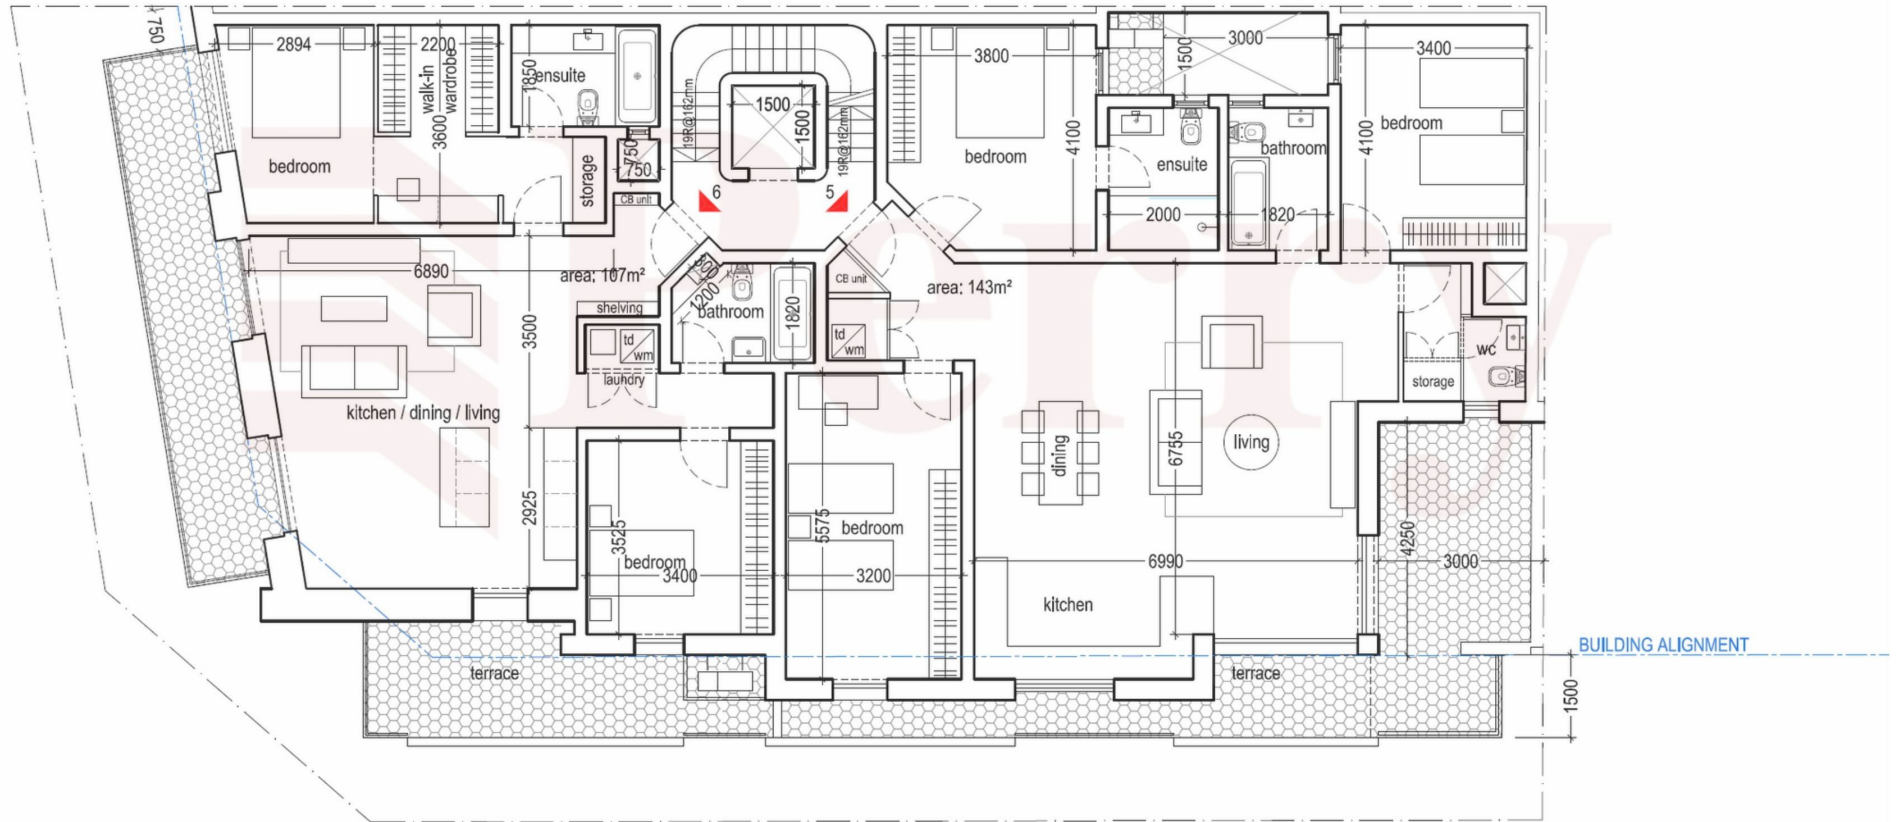

750

2884

2200

3600

walk-in wardrobe

ensuite

storage

1500

1500

4800

3000

4100

ensuite

2850

kitchen

terrace

5345

5960

6890

area: 107m²

3500

shelving

td wtr

laundry

bathroom

1820

CE unit

laundry

td wtr

area: 107m²

living

dining

5345

5960

3000

3000

4250

2925

3525

bedroom

3400

3200

3200

bedroom

bedroom

3990

5570


TIMBER PANELING

terrace


BUILDING ALIGNMENT

BUILDING ALIGNMENT

LEVEL 4

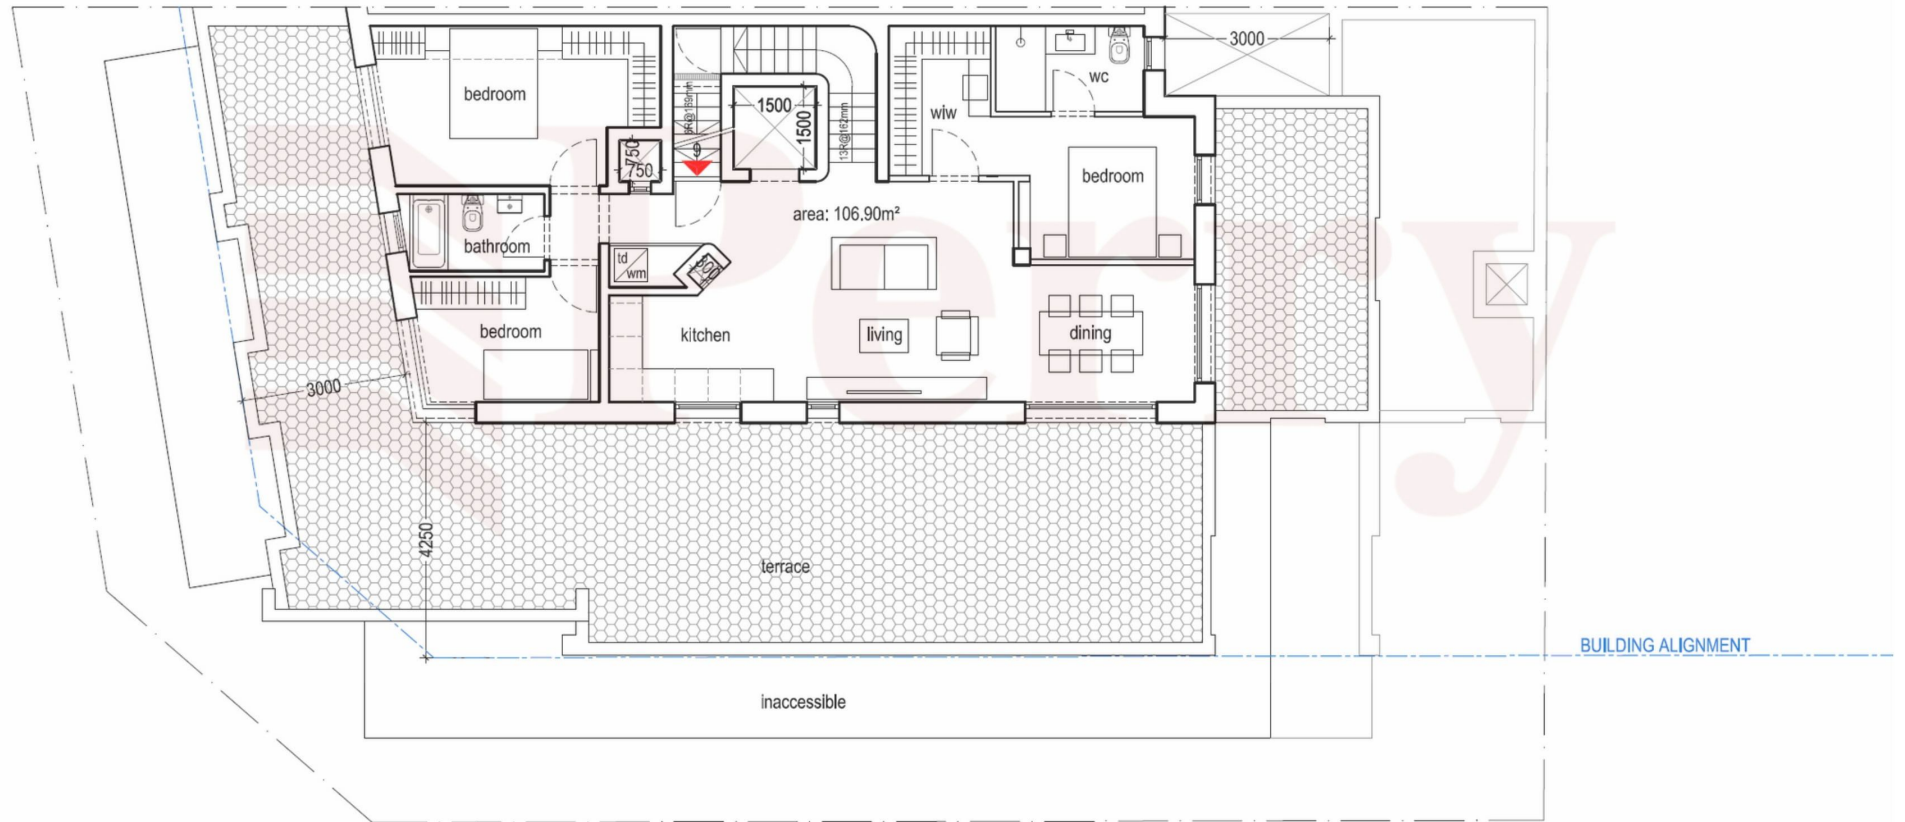

LEVEL 5

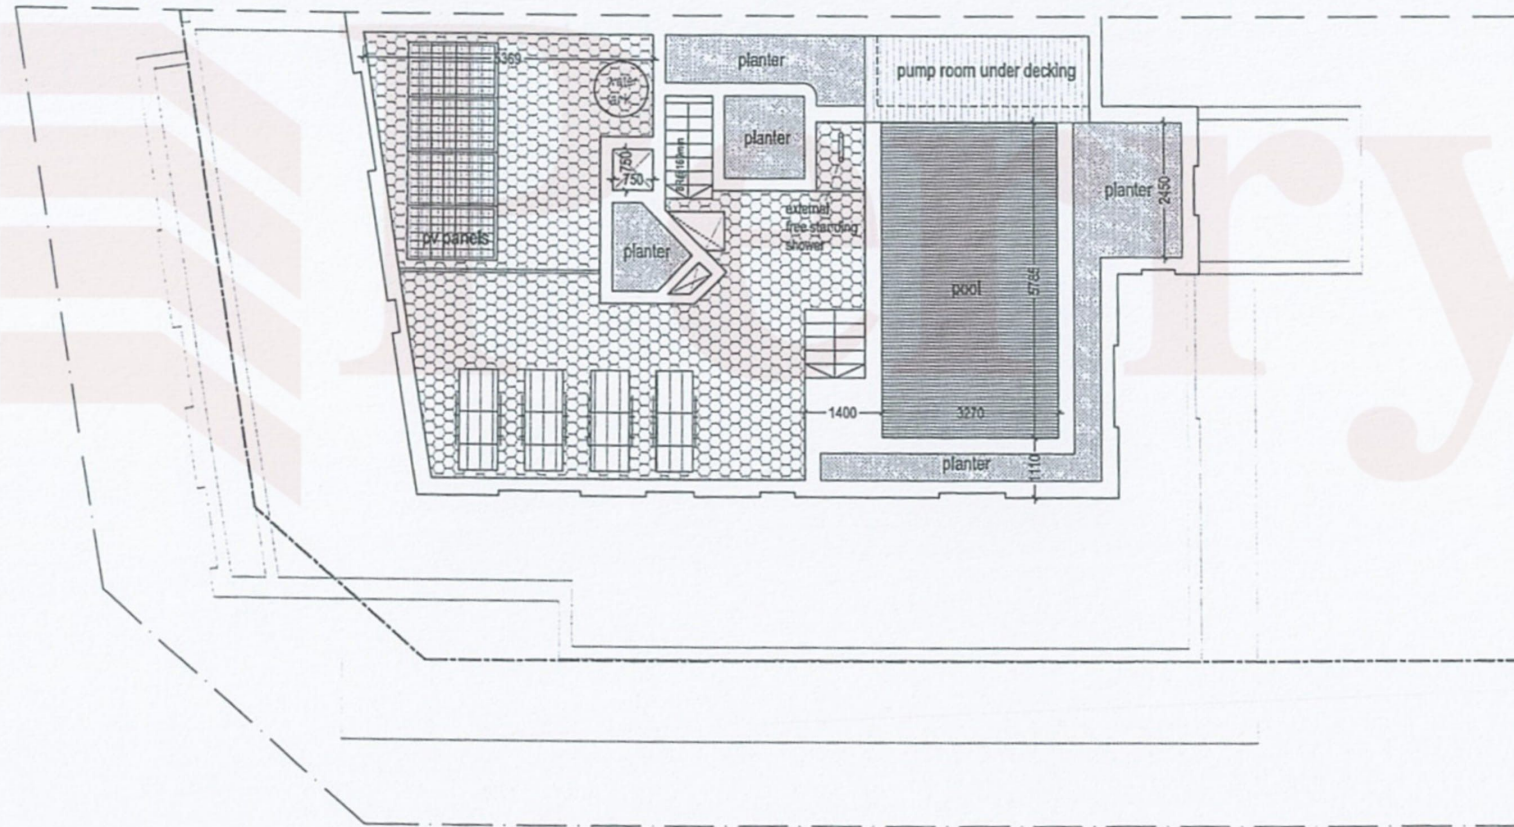

GARAGE

