



BASEMENT

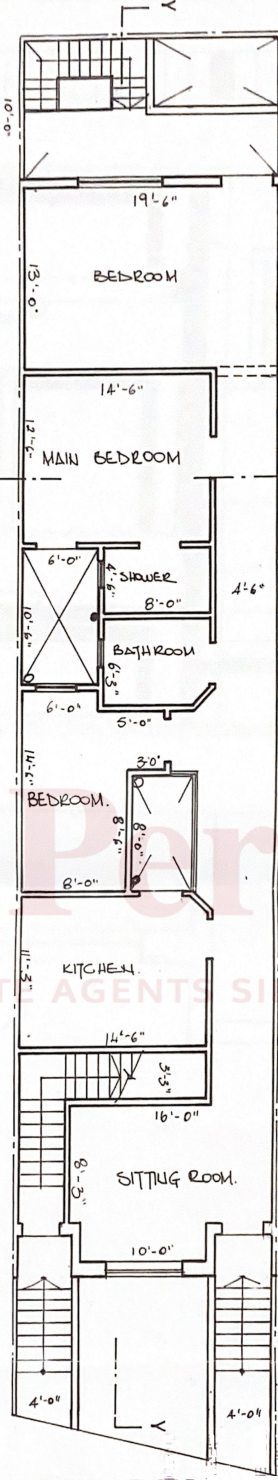

GROUND FLOOR

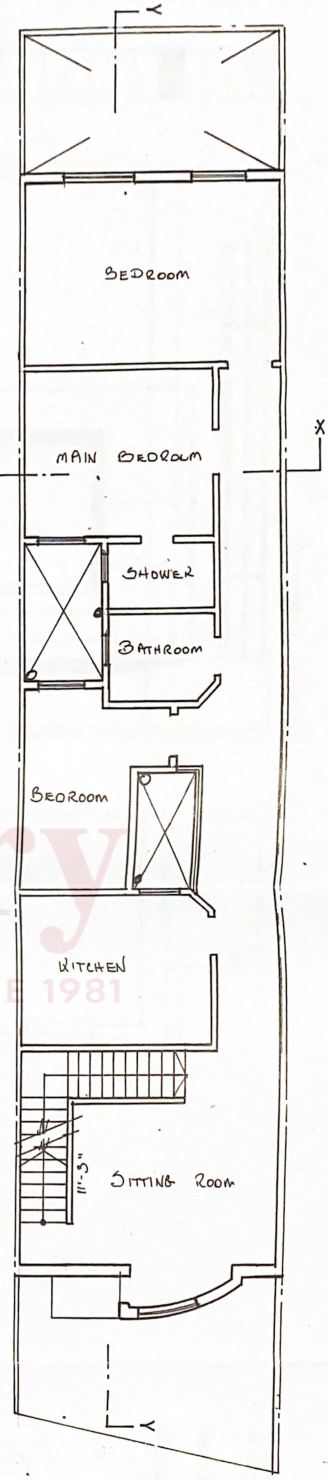

FIRST FLOOR
AS PROPOSED